SAVANNAH BLUE PRINT N29035

Town of Hilton Head Island, South Carolina
Emergency Permitting Approval

The Town has found this plan to be in compliance with the Town's Land Management Ordinance and has authorized this approval.

Certified By Donna Horsman at 1:12 pm, Apr 21, 2010

Disclaimer:
The Town of Hilton Head Island makes an expressed declaration of policy that the public regulation of land is entirely separate from and independent of private restrictions. This approval in no way implies that the proposed development is in conformance with any restrictive covenants, private easements for deed restrictions. Approval of building plans (if required) will be completed at the point in time that an emergency permit is required.

Horsman Donna
2010.04.21 13:13:19 -04'00'

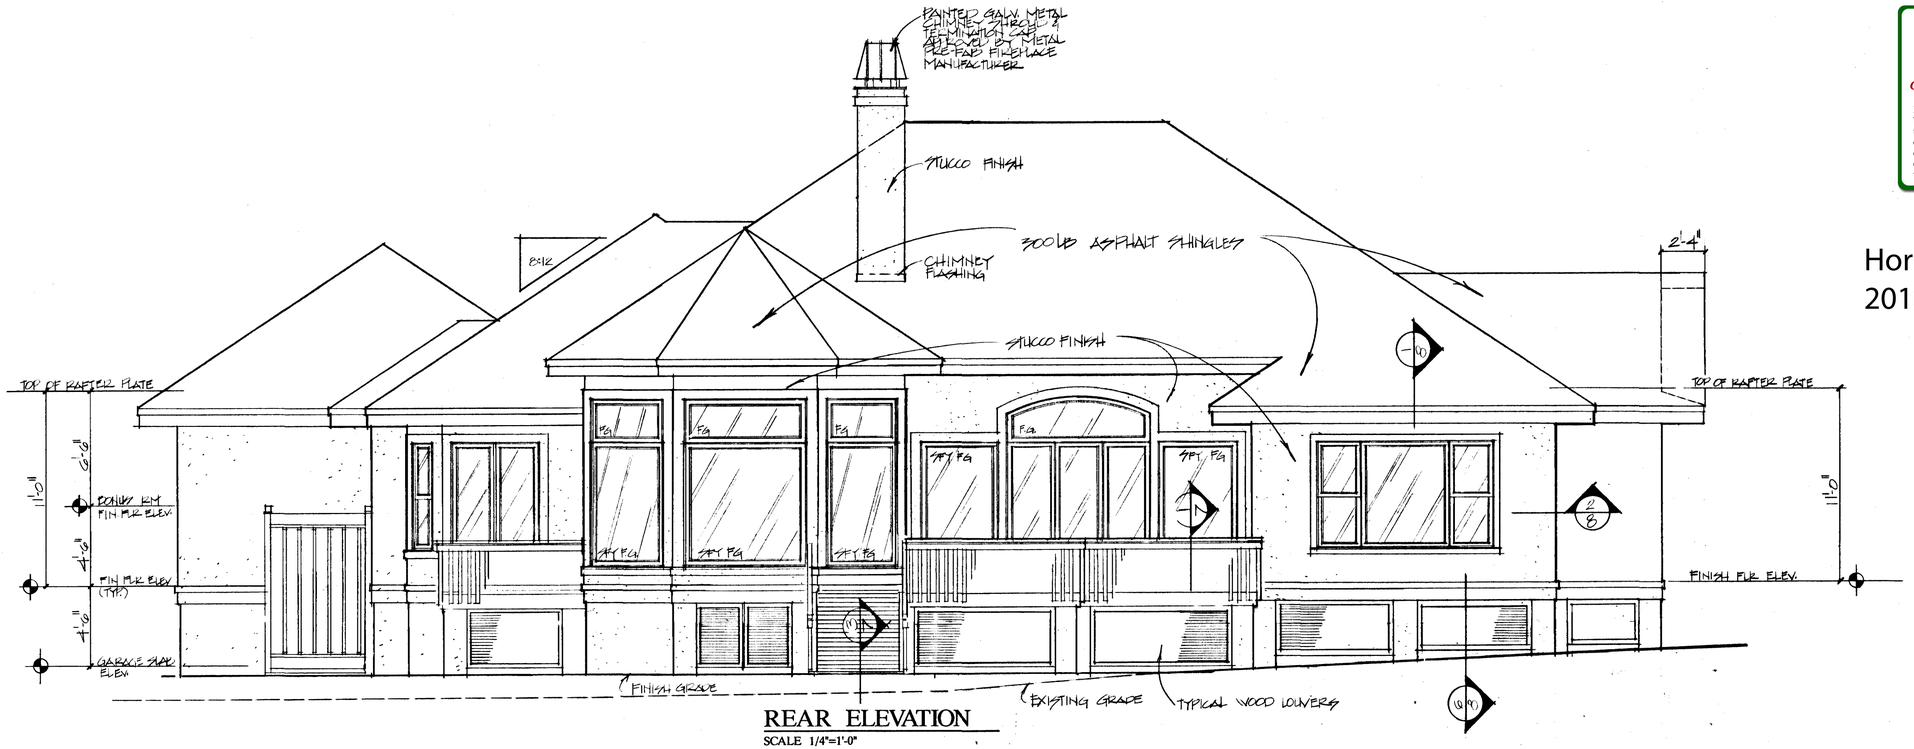

REAR ELEVATION
SCALE 1/4"=1'-0"

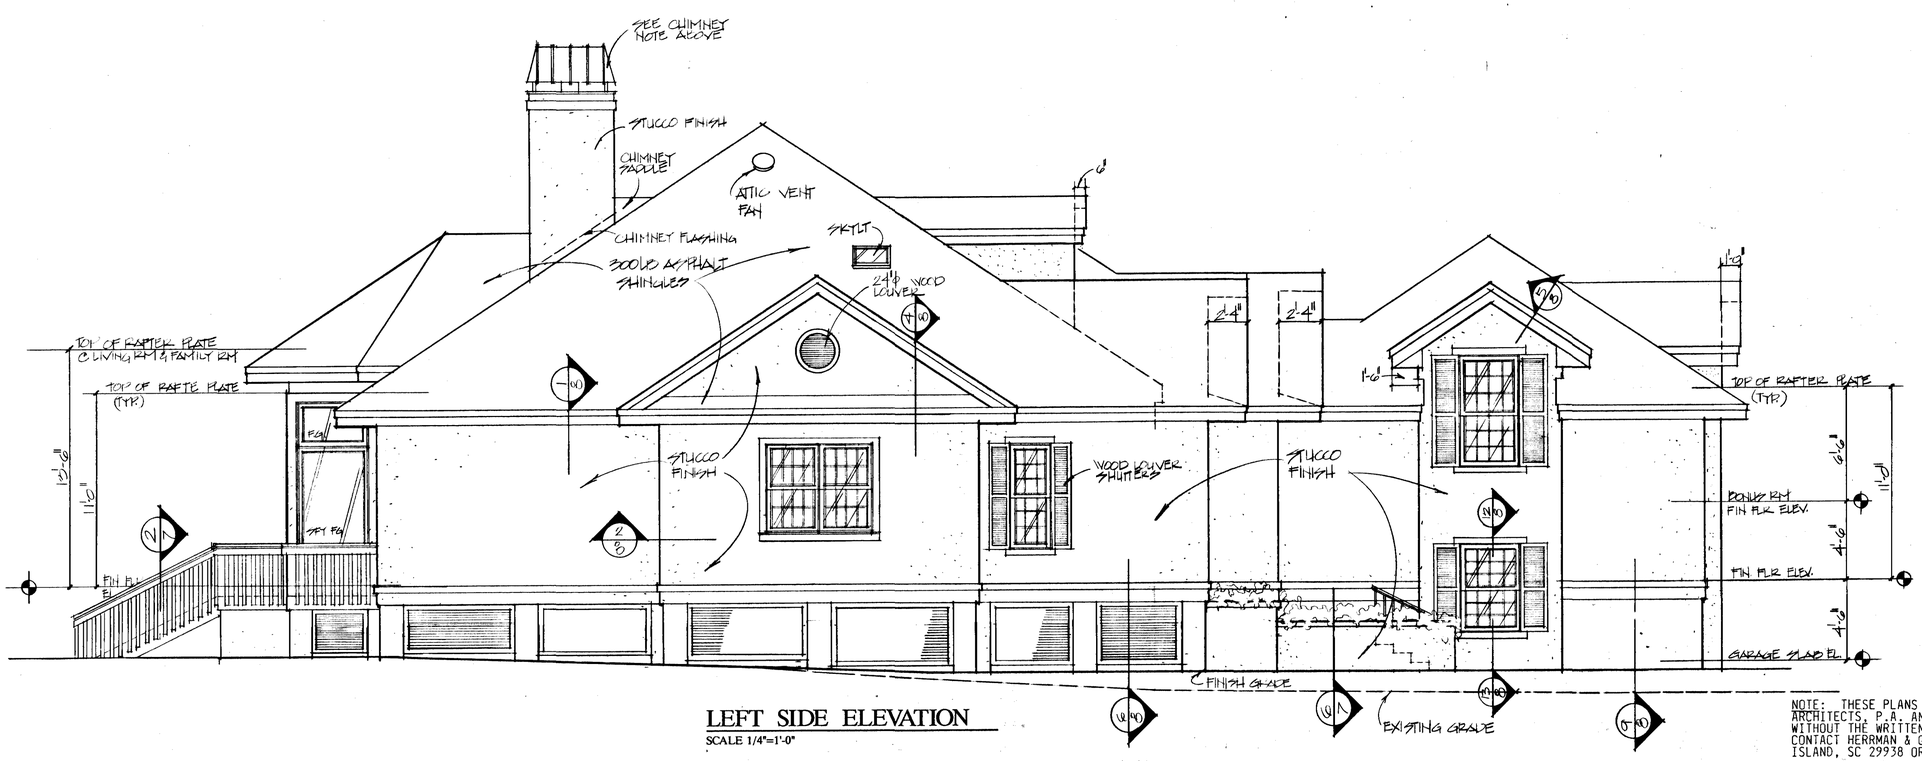

LEFT SIDE ELEVATION
SCALE 1/4"=1'-0"

NOTE: THESE PLANS ARE THE EXCLUSIVE PROPERTY OF HERRMAN & GORDON ARCHITECTS, P.A. AND SHALL NOT BE USED OR REPRODUCED IN WHOLE OR IN PART WITHOUT THE WRITTEN CONSENT OF THE ARCHITECT. FOR MORE INFORMATION CONTACT HERRMAN & GORDON ARCHITECTS, P.A., P.O. BOX 5415, HILTON HEAD ISLAND, SC 29938 OR CALL (803) 785-5651.

THE CARRIAGE CLASSICS RESIDENCE
AT PENDERGRASS COURT
REV 5-29-96 6-12-96

6
9

HERRMAN & GORDON ARCHITECTS