Town of Hilton Head Island, South Carolina
Emergency Permitting Approval

The Town has found this plan to be in compliance with the Town's Land Management Ordinance and has authorized this approval.

Certified By Donna Horsman at 2:14 pm, May 28, 2010

Disclaimer:
The Town of Hilton Head Island makes an expressed declaration of policy that the public regulation of land is entirely separate from and independent of private restrictions. This approval in no way implies that the proposed development is in conformance with any restrictive covenants, private easements for deed restrictions. Approval of building plans (if required) will be completed at the point in time that an emergency permit is required.

Horsman Donna
2010.05.28 14:15:06 -04'00'

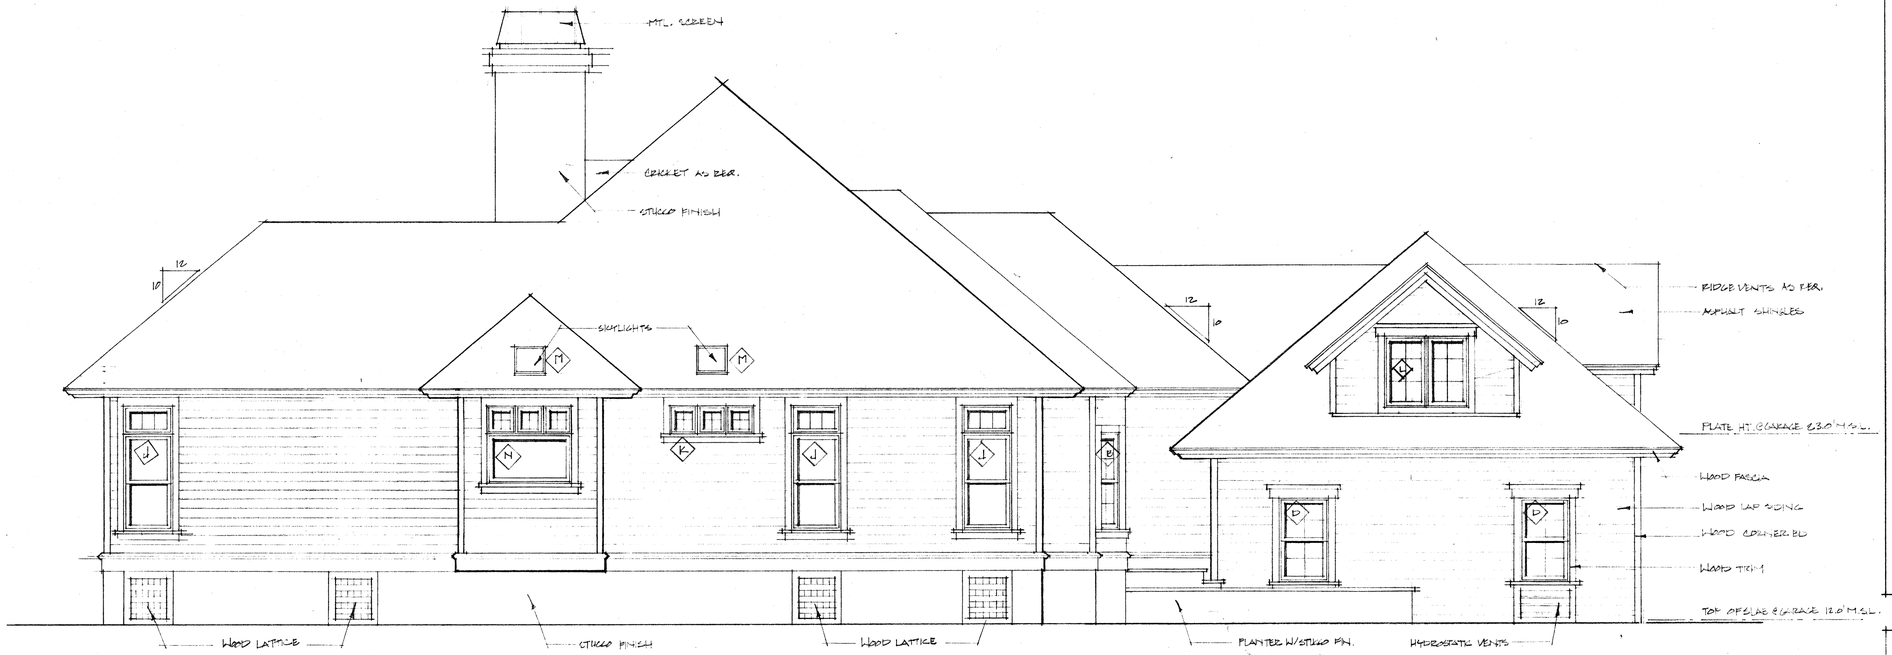

LEFT SIDE ELEVATION

SCALE: 1/4" = 1'-0"

2
A-4

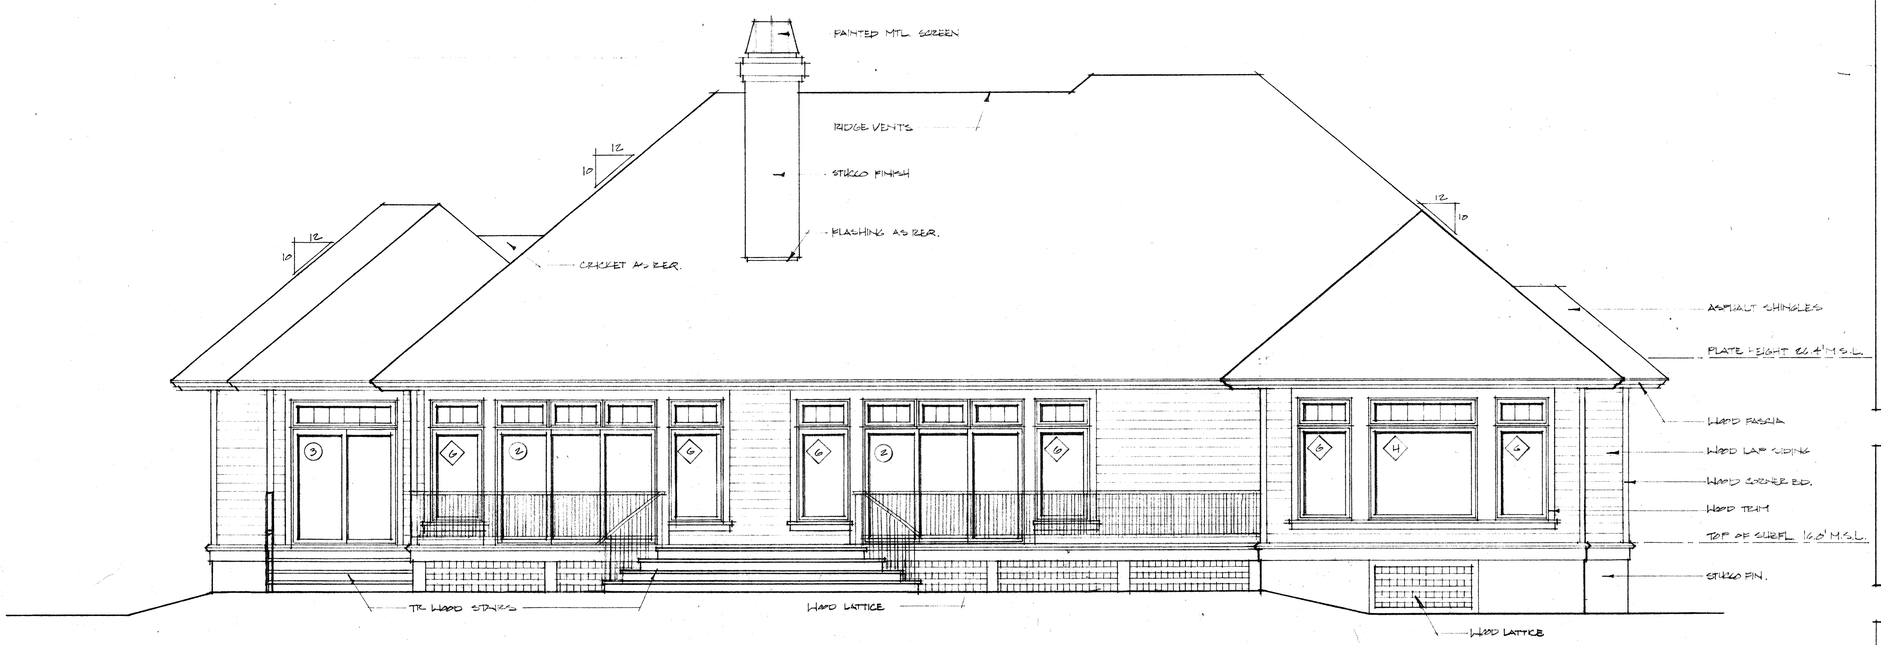

GOLF COURSE SIDE ELEVATION

SCALE: 1/4" = 1'-0"

1
A-4

A SINGLE FAMILY RESIDENCE FOR:
MR. AND MRS. RICHARD LaBRIE
LOT #51 OLD MILITARY ROAD
SEA PINES PLANTATION
HILTON HEAD ISLAND, SOUTH CAROLINA

REVISIONS :

DATE : 03-04-97
JOB NO. :970304
DRAWN BY :JR
CHECKED BY :JR

A-4